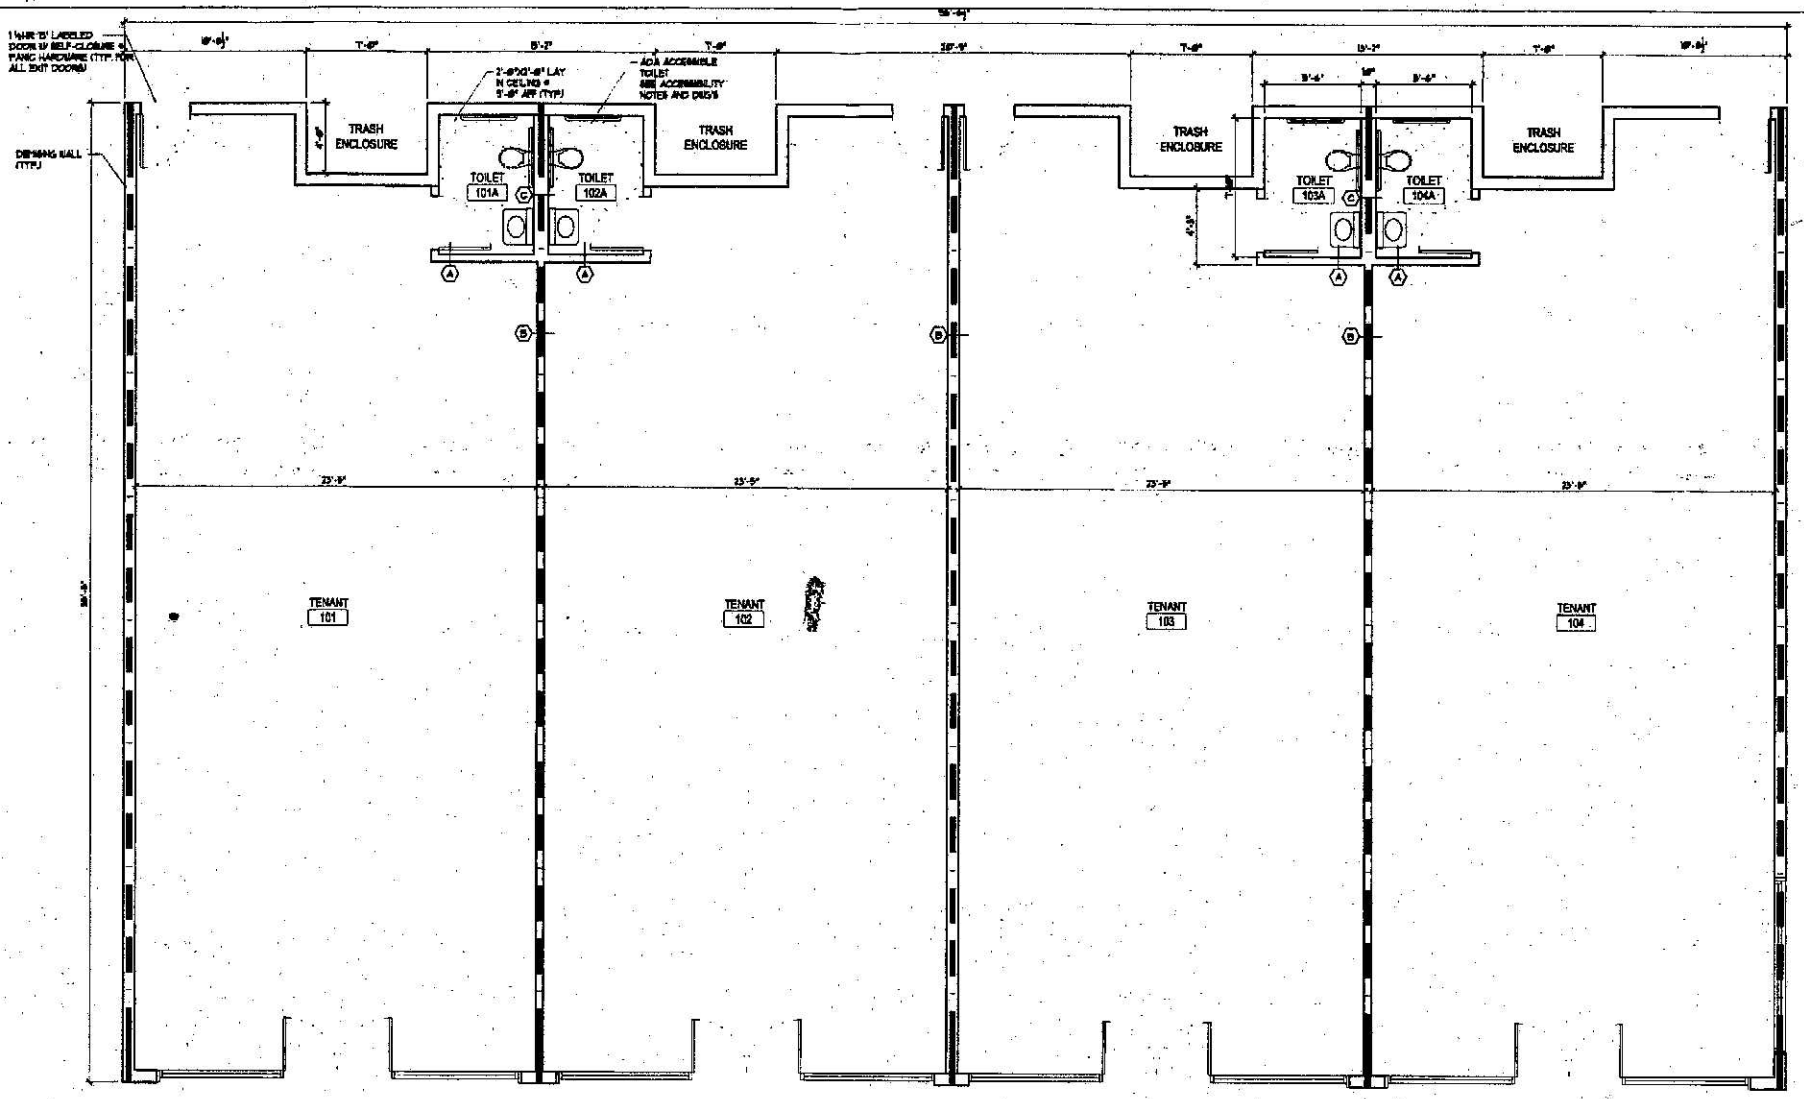

1 A1 1ST FLOOR PLAN

SCALE : 1/8" = 1'-0"

N

ACCESSIBILITY NOTES:

1. ALL DOORS LEADING INTO REQUIRED ACCESSIBLE ROOMS OR SPACES TO BE A MIN. OF 3'-0" WIDE, HAVE LEVEL-OPERATED HARDWARE OR EQUAL AND COMPLY FULLY WITH ILLINOIS ACCESSIBILITY CODE REQUIREMENTS.

2. PROVIDE SIGNAGE THROUGHOUT THE FACILITY AS PER ILLINOIS ACCESSIBILITY REQUIREMENTS.

3. PIPES UNDERNEATH ACCESSIBLE LAVATORIES IN SINGLE USER TOILET ROOM SHALL BE INSULATED. PROVIDE LEVER OPERATED FAUCET OR EQUAL FOR LAV. FAUCET.

4. PROVIDE SEATING, TABLES, AND WORK SURFACES TO COMPLY WITH ILLINOIS ACCESSIBILITY CODE.

5. ALL TOILET ROOMS SHALL BE FULLY WHEELCHAIR ACCESSIBLE, INCLUDING TURNING RADIUS, TOILET FIXTURES AND ALL ACCESSORIES.

6. DETECTABLE WARNING SHALL BE PROVIDED ON ALL OPEN STAIRS AND AT THE TOP OF THE STAIRS ACCORDING TO ILLINOIS ACCESSIBILITY CODE.

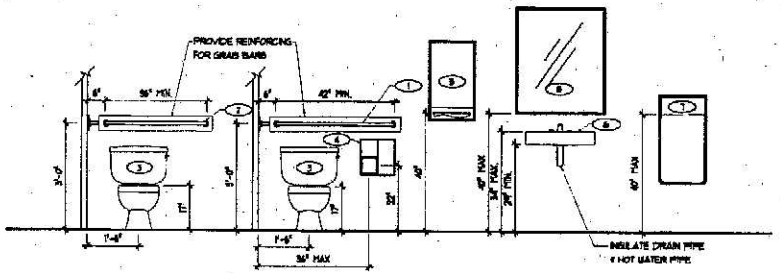

2 A1 TOILET INSTALLATION STANDARD

SCALE : 1/8" = 1'-0"

TOILET ACCESSORIES

1	1¼" O.D. STAINLESS STEEL GRAB BAR, 42" LONG
2	1¼" O.D. STAINLESS STEEL GRAB BAR, 36" LONG
3	ADA FLOOR MOUNTED TOILET
4	SURFACE MOUNTED MULTI-ROLL TOILET TISSUE DISPENSER
5	RECESSED PAPER TOWEL DISPENSER & WASTE RECEPTACLE
6	SINGLE BOWL SINK W/O BACK SPLASH
7	RECESSED WASTE RECEPTACLE
8	MIRROR

SAANG Inc

Architects Designers Planners

PROPOSED COMMERCIAL STRIP SHOPPING CENTER

6000 SOUTH KEDZIE AVE
CHICAGO, IL 60629

DATE:	06/17/05
PROJ. NO.:	05-0403
REVISIONS:	

1ST FLOOR PLAN